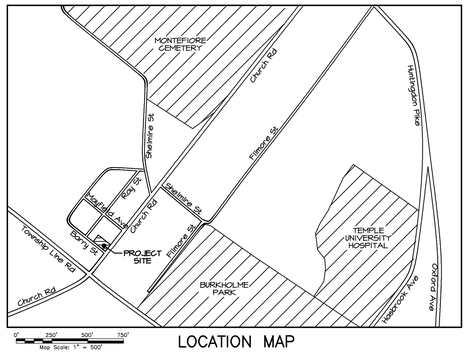

LOCATION MAP

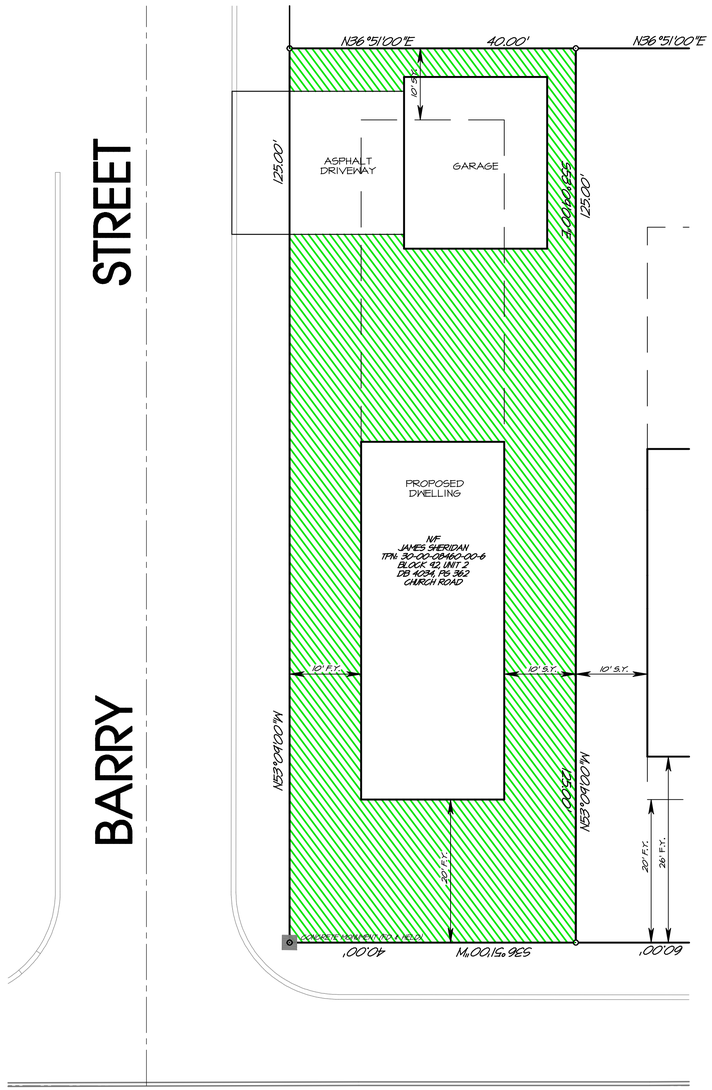

CHURCH ROAD

10' FRONT YARD
ALONG BARRY STREET

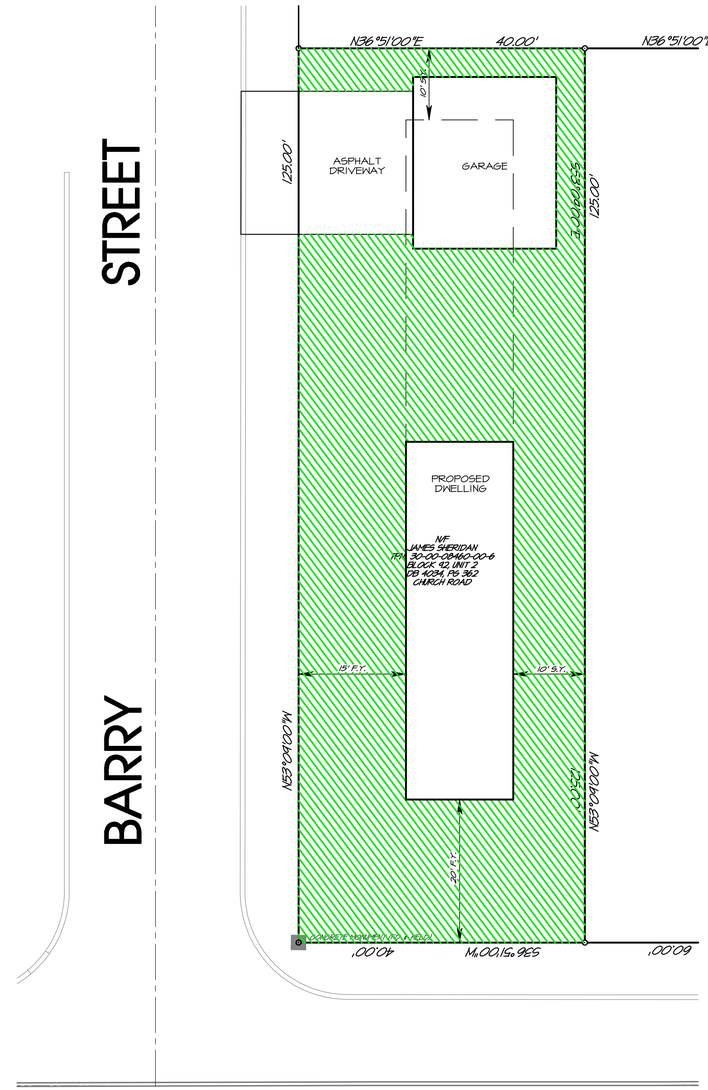

CHURCH ROAD

15' FRONT YARD
ALONG BARRY STREET

REVISIONS

No.	DATE	DESCRIPTION

5' 0' 10'
Scale In Feet (1" = 10')

© COPYRIGHT 2020
WOODROW & ASSOCIATES, INC.
ALL RIGHTS RESERVED

811

PROJECT SERIAL NUMBER FOR DESIGN:
20200221053
January 22, 2020

Parcel Information:

Applicant:
JAMES SHERIDAN
55 Lynn Ave
Oreland, PA 19075
(215) 517-5577

COMMONWEALTH OF PENNSYLVANIA
REGISTERED PROFESSIONAL
TIMOTHY P. WOODROW
ENGINEER
No. 038735-E

126 CHURCH ROAD
ABINGTON TOWNSHIP – MONTGOMERY COUNTY – PENNSYLVANIA

WOODROW & ASSOCIATES, INC.
MUNICIPAL / CIVIL CONSULTING ENGINEERS
1108 North Bethlehem Pike - Suite B - Lower Gwynedd - PA 19002
Phone: (215) 542-9545 Web: www.woodrowinc.com

Layer List: B-GRASS
Job No: 19-1212 D
Plan Date: Oct 15, 2020
Sheet No: 1 of 1

Print Date: Oct 14, 2020 (12:47)
File Name: G:\2019\19-1212D\p-1212dwg
Print Scale: 1" = 10.00'